
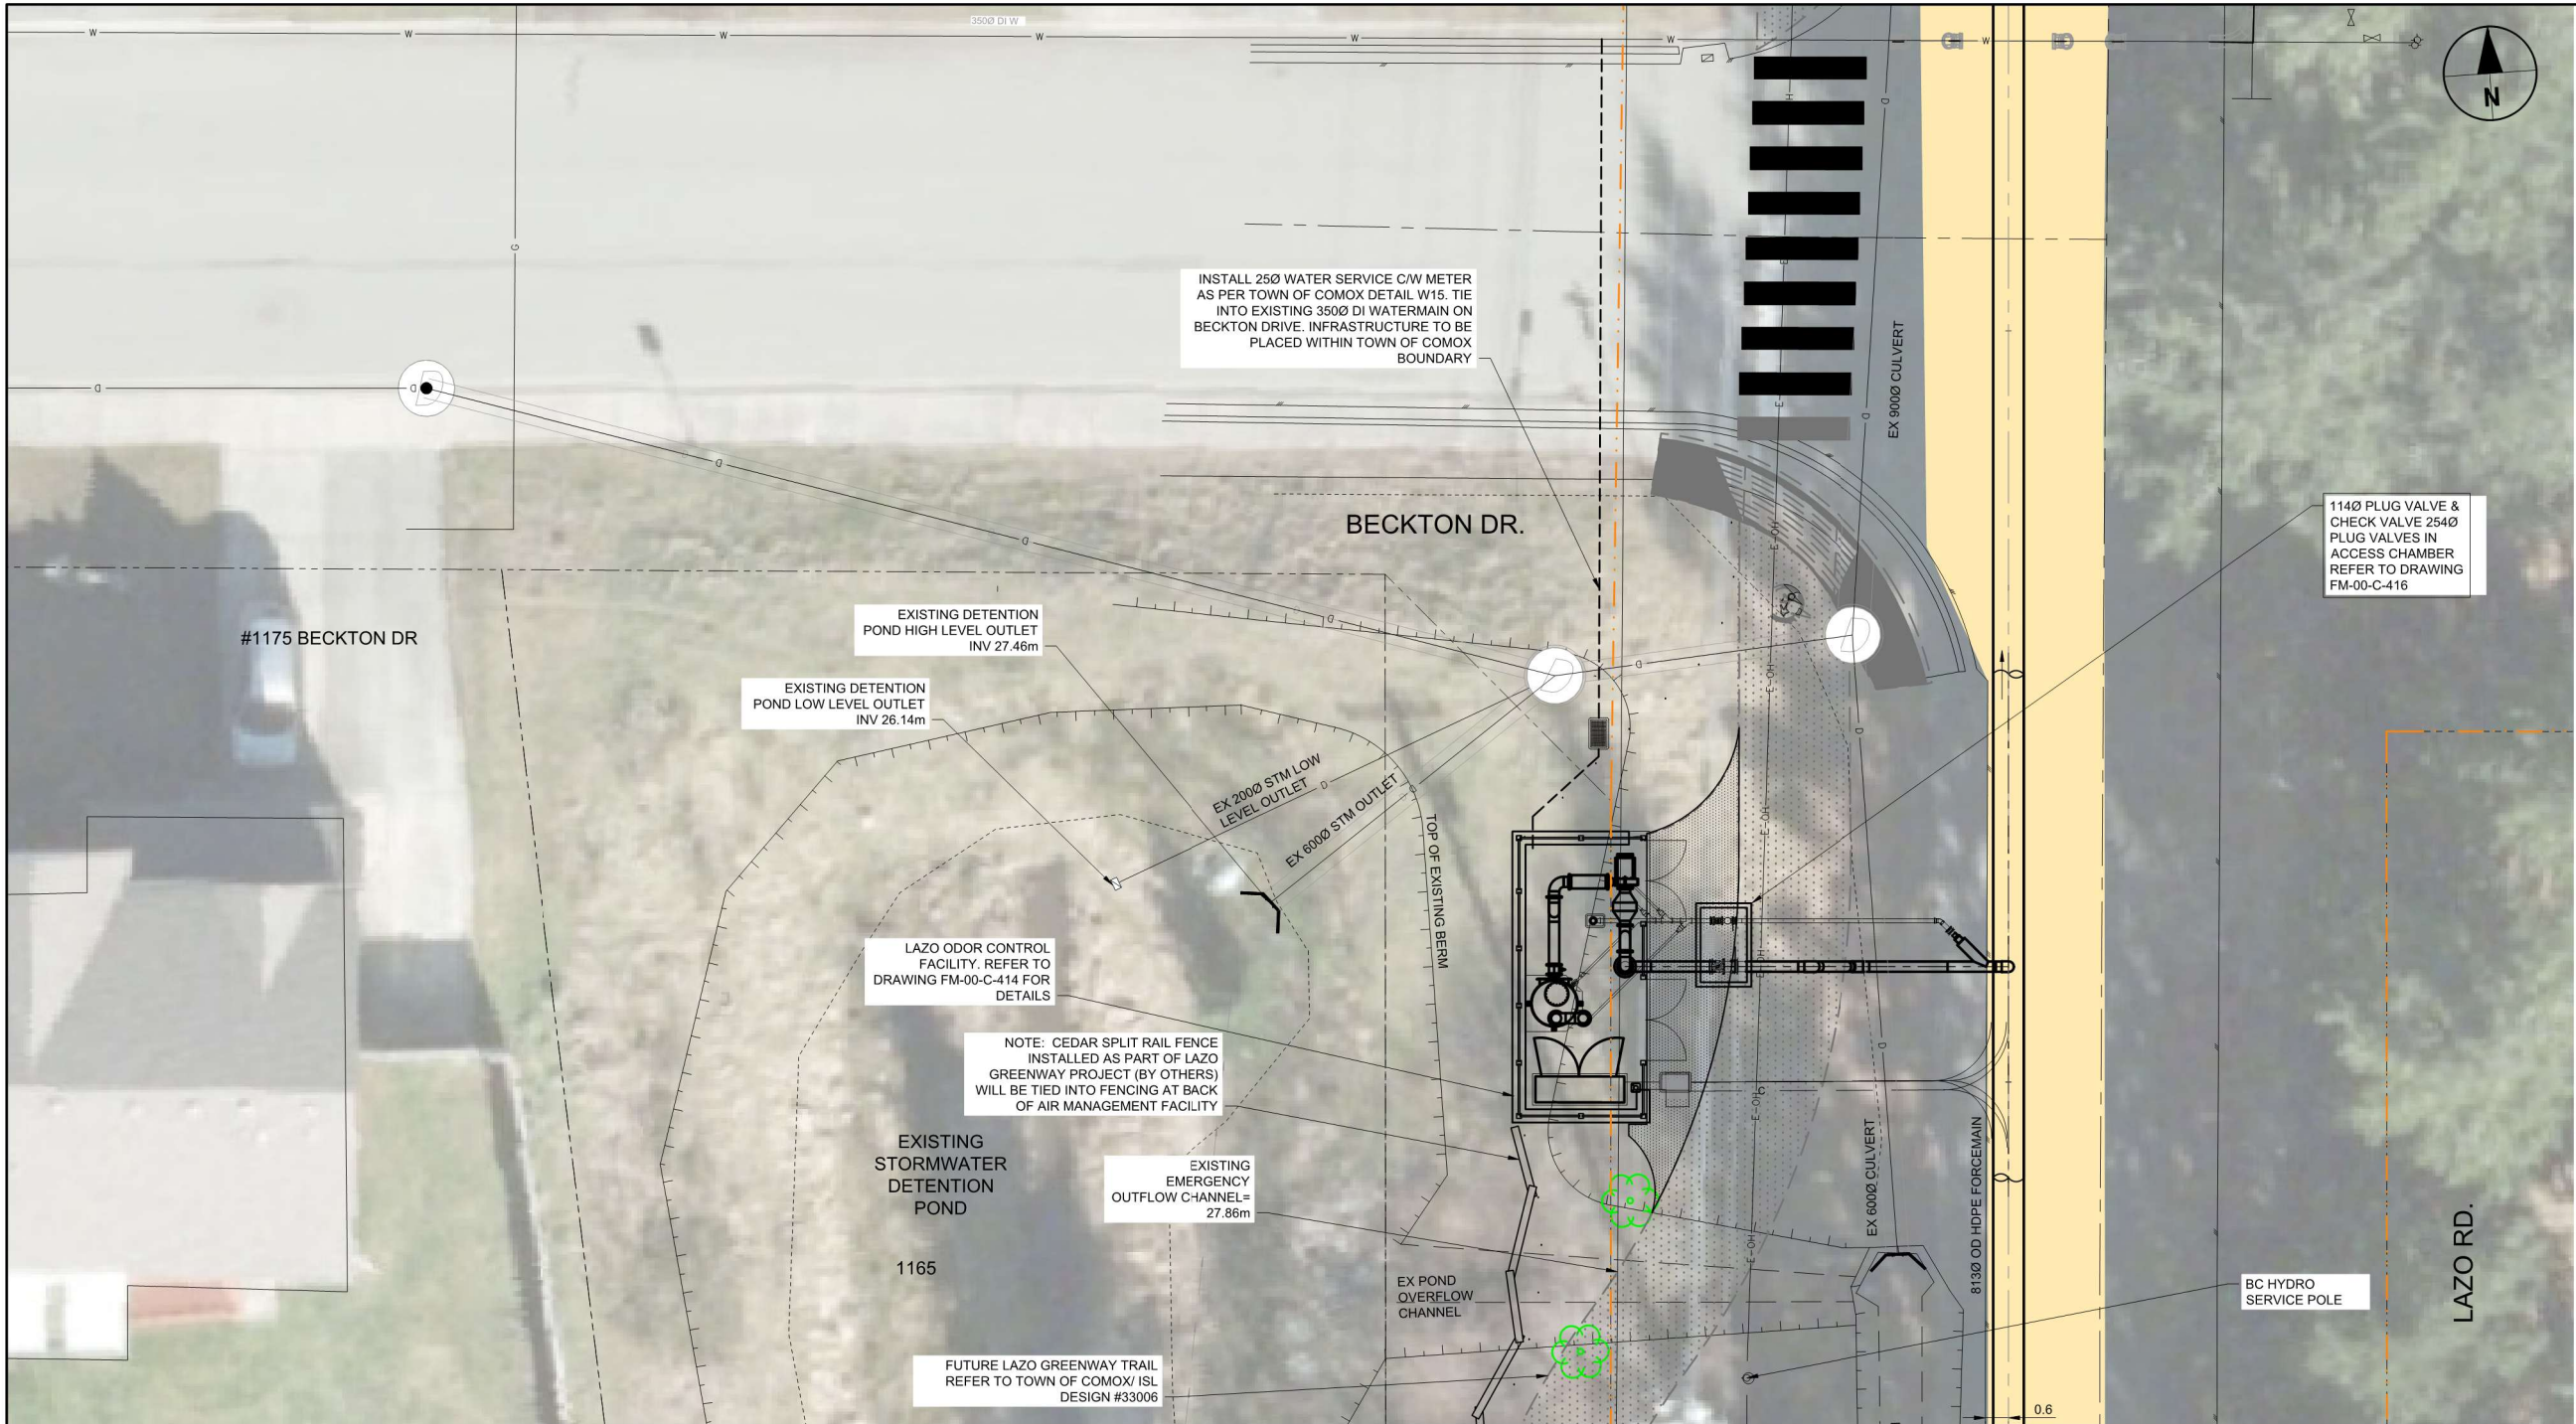


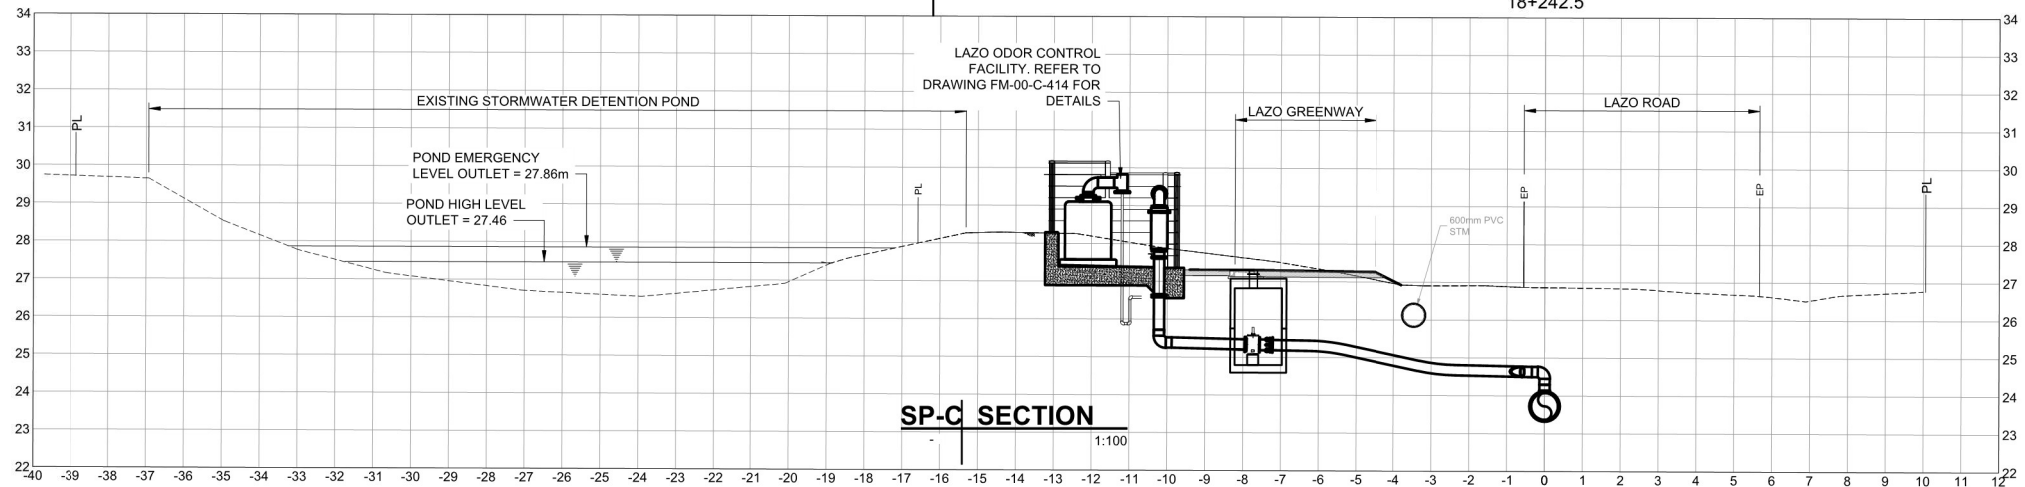

SP-04| SITE PLAN

C-125	1:10
-------	------

 $18+242.5$ 

LEGEND

	LIMIT OF ASPHALT RESTORATION
	BOUNDARY OF MOTI JURISDICTION
	INDICATES TREES REQUIRING 4m PROTECTION ZONE.
	TREE PROTECTION ZONE

AECOM

PROJECT

COMOX VALLEY
SEWER CONVEYANCE
PROJECT
RFP NO. 22-040A

CLIENT

COMOX VALLEY
REGIONAL DISTRICT

770 Harmston Avenue
Courtenay BC V9N 0G8
250-334-6000 tel 250-334-4358 fax
www.comoxvalleyrd.ca



CONSULTANT

AECOM Canada ULC
Suite 330 3293 Production Way
Burnaby, BC V5A 4R4
tel 604 444 6400 fax 604 294 8597
www.aecom.com

CONTRACTOR

NOTICE:
THE EXISTENCE, LOCATION AND ELEVATION OF UTILITIES AND/OR CONCEALED STRUCTURES AT THE PROJECT SITE ARE NOT GUARANTEED BY AECOM CANADA LTD.

THE CONTRACTOR IS RESPONSIBLE FOR DETERMINING THE EXISTENCE, LOCATION AND ELEVATION OF ALL SUCH UTILITIES AND/OR STRUCTURES AND IS RESPONSIBLE FOR NOTIFYING THE APPROPRIATE COMPANY, DEPARTMENT OR PERSON(S) OF ITS INTENTION TO CARRY OUT ITS OPERATIONS.

REGISTRATION

AECOM CANADA ULC. PERMIT TO PRACTICE NO. 1001307



ISSUE/REVISION

2	2025-AUG-08	ISSUED FOR CONSTRUCTION
1	2025-MAR-21	ISSUED FOR 90% DESIGN
0	2025-FEB-13	ISSUED FOR 60% DESIGN
I/R	DATE	DESCRIPTION

KEY PLAN

SURVEY CONTROL:

- 1. DISTANCES ARE IN METRES UNLESS OTHERWISE NOTED
- 2. LOCAL GROUND COORDINATES ARE DERIVED FROM DUAL FREQUENCY GPS DIFFERENTIAL CARRIER PHASE OBSERVATIONS. TO CONVERT TO UTM ZONE 18NAD83 CRSR/EPCH01 1997)
- 3. SCALE ABOUT WSP CONTROL POINT #1549 USING COMBINED SCALE FACTOR OF 0.99982607
- NORTHING: 5504097.957
- EASTING: 360917.738
- 4. ELEVATIONS ARE IN METRES AND ARE REFERRED TO GEODETIC DATUM CGVD28(HT2.0-1997) USING WSP CONTROL POINT 1549, ELEVATION=17.017 METRES.

PROJECT NUMBER

60719424

SHEET TITLE


CIVIL

FORCEMAIN
SITE PLANS


SHEET 3 OF 5

SHEET NUMBER


FM-00-C-312

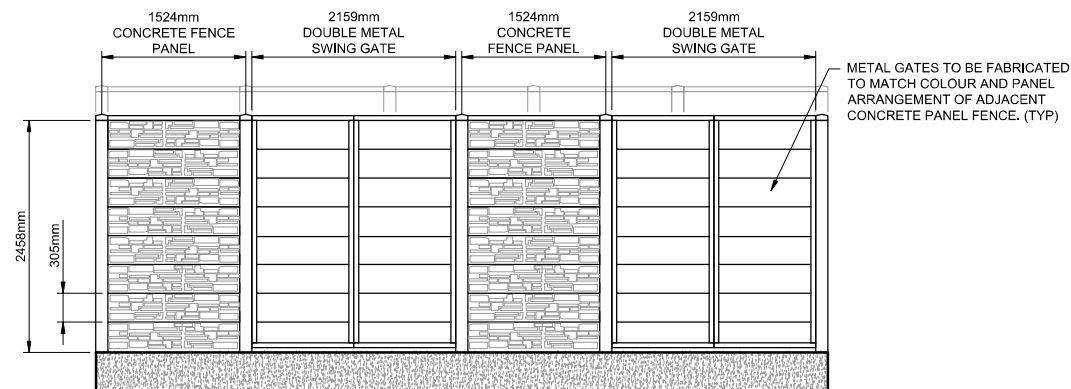

14-A| FRONT FENCE AND GATE ELEVATION

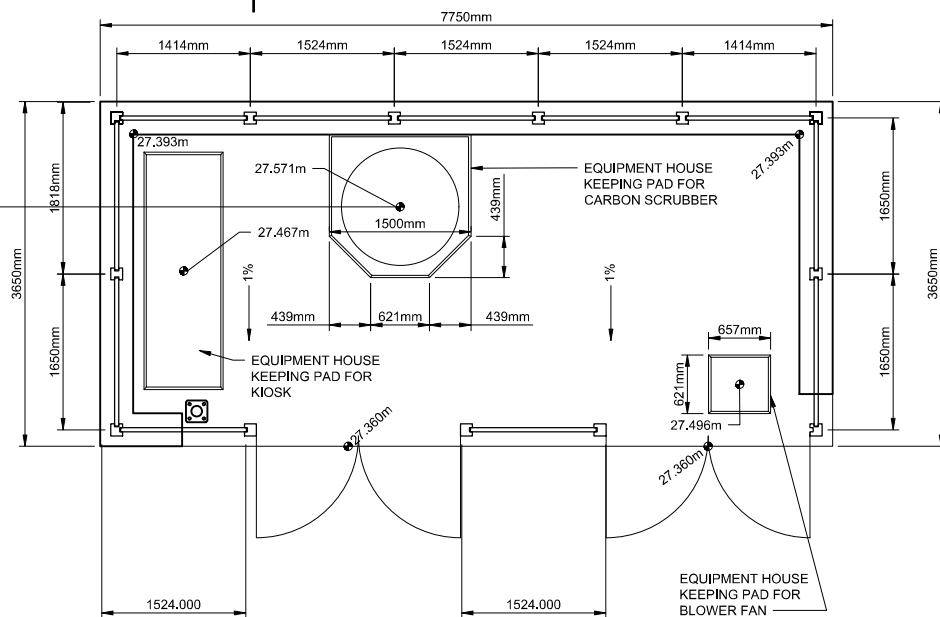

14-2| SLAB AND FENCE LAYOUT DETAIL

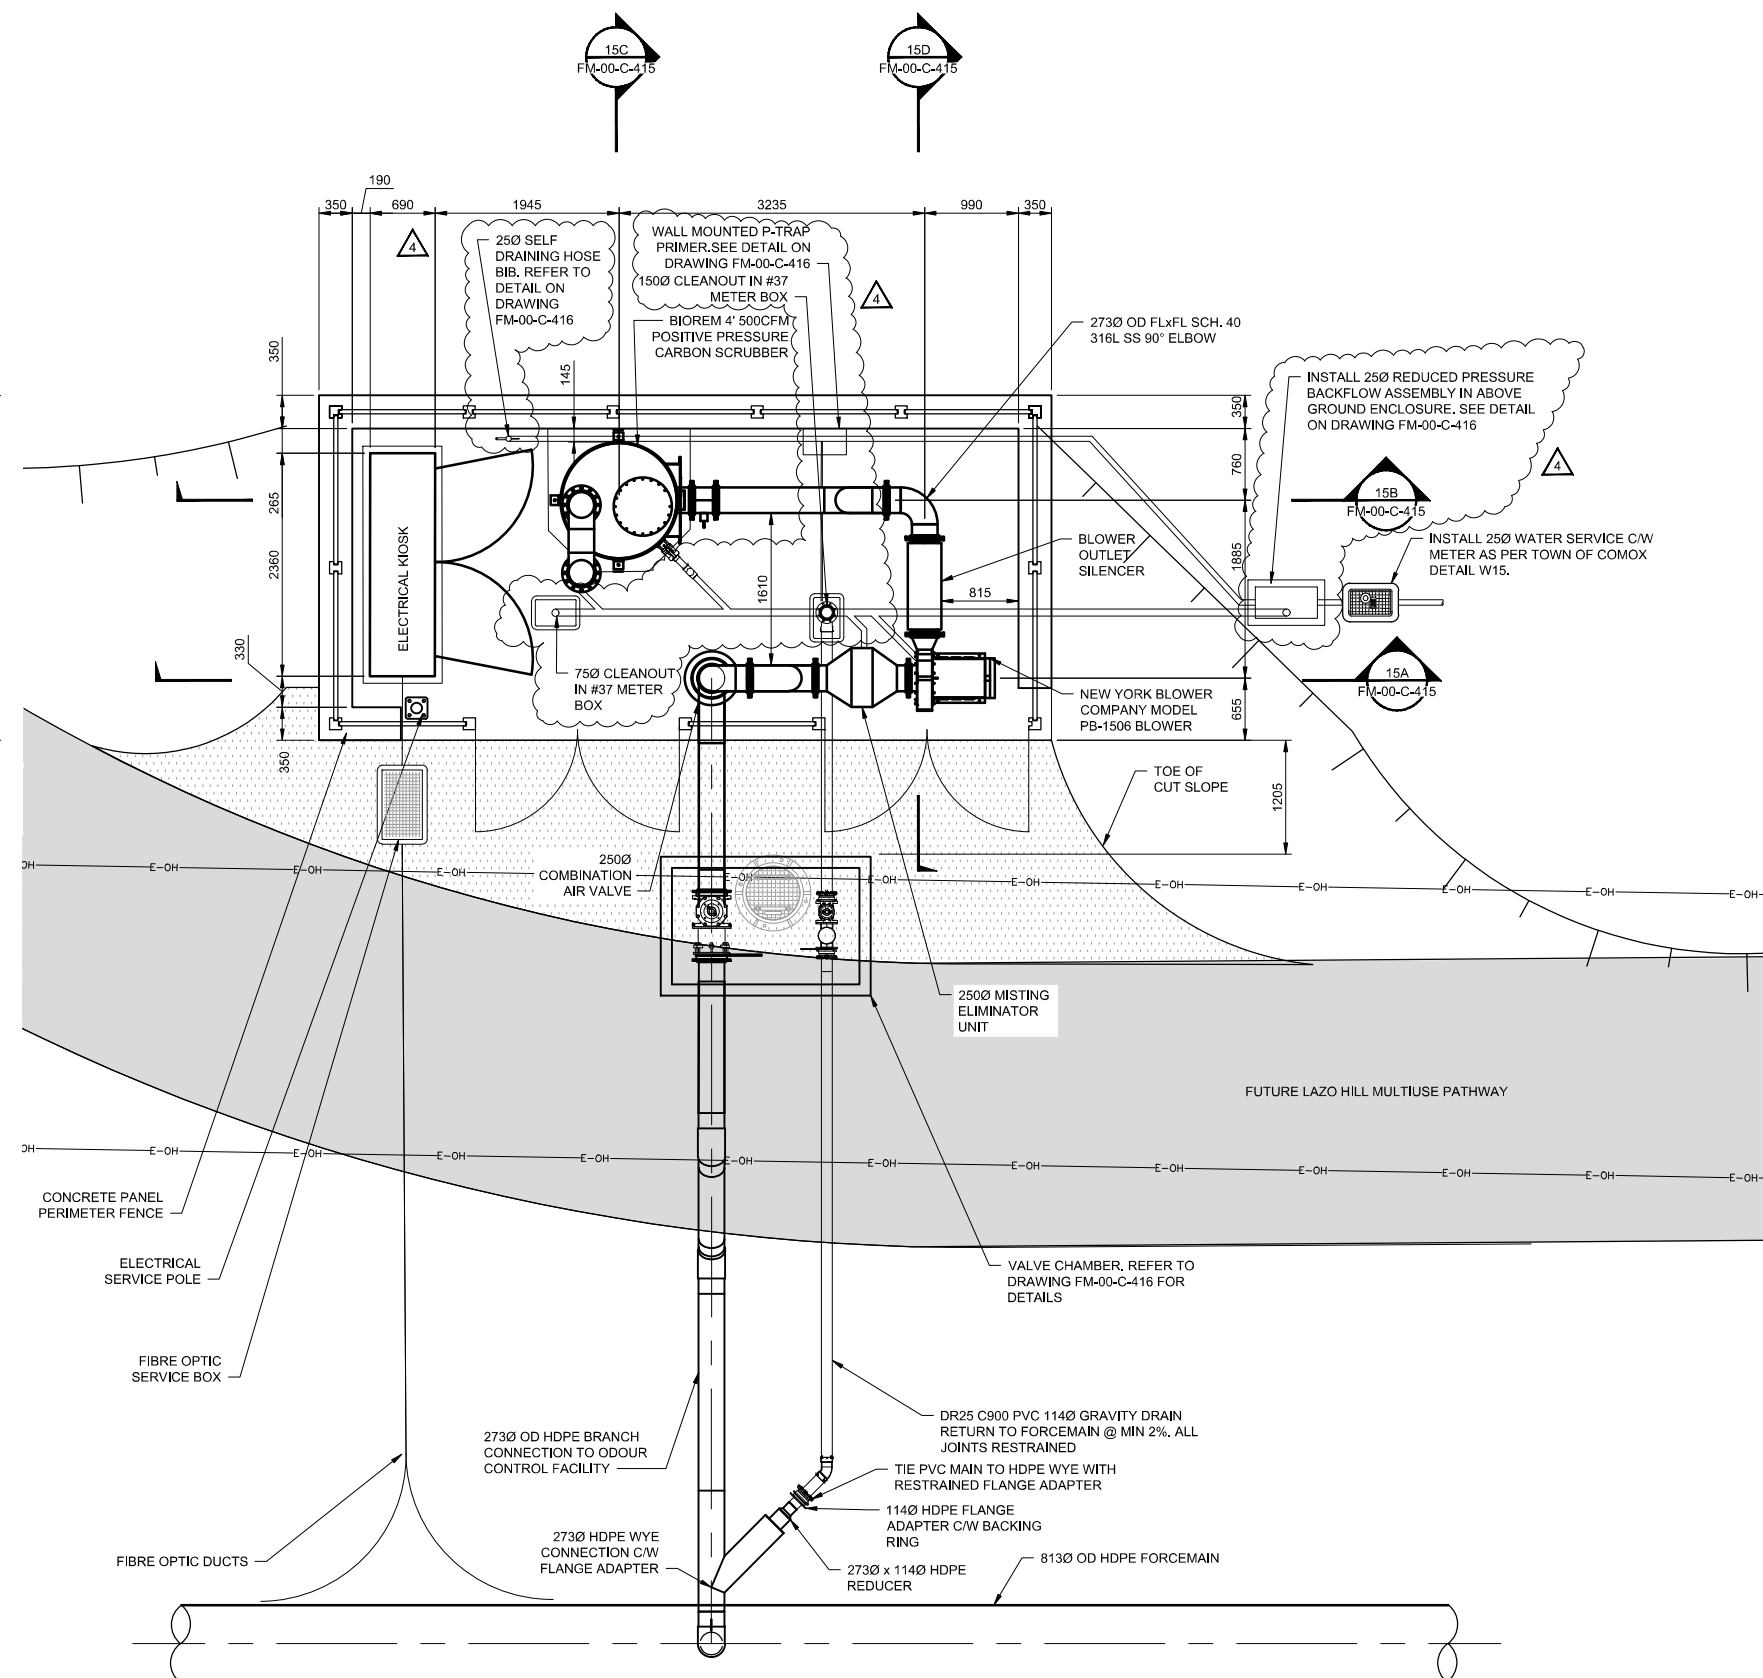

14-1 | LAZO ODOUR CONTROL FACILITY



PROJECT

COMOX VALLEY SEWER
CONVEYANCE PROJECT

CLIENT

COMOX VALLEY
REGIONAL DISTRICT

770 Harmston Avenue
Courtenay BC V9N 0G8
250-334-6000 tel 250-334-4358 fax
www.comoxvalleyrd.ca



CONSULTANT

AECOM
300 - 48 QUARRY PARK BLVD SE
CALGARY, ALBERTA T2C 5P2
403.254.3301 tel 403.270.0399 fax
www.aecom.com


CONTRACTOR



NOTICE:
THE EXISTENCE, LOCATION AND ELEVATION OF UTILITIES AND/OR CONCEALED STRUCTURES AT THE PROJECT SITE ARE NOT GUARANTEED BY AECOM CANADA LTD.

THE CONTRACTOR IS RESPONSIBLE FOR DETERMINING THE EXISTENCE, LOCATION AND ELEVATION OF ALL SUCH UTILITIES AND/OR STRUCTURES AND IS RESPONSIBLE FOR NOTIFYING THE APPROPRIATE COMPANY, DEPARTMENT OR PERSON(S) OF ITS INTENTION TO CARRY OUT ITS OPERATIONS.

REGISTRATION

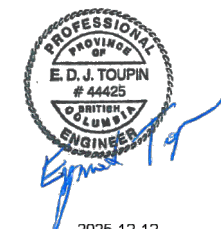

2025-12-12



ISSUE/REVISION

4	2025-DEC-08	REVISED ISSUED FOR CONSTRUCTION
3	2025-AUG-08	ISSUED FOR CONSTRUCTION
2	2025-MAR-21	ISSUED FOR 90% DESIGN
1	2025-FEB-13	ISSUED FOR 60% DESIGN
I/R	DATE	DESCRIPTION

KEY PLAN


PROJECT NUMBER

60719424


SHEET TITLE

CIVIL
FORCEMAIN
DETAILS
LAZO HILL ODOR CONTROL 1 OF 3
SHEET NUMBER


FM-00-C-414

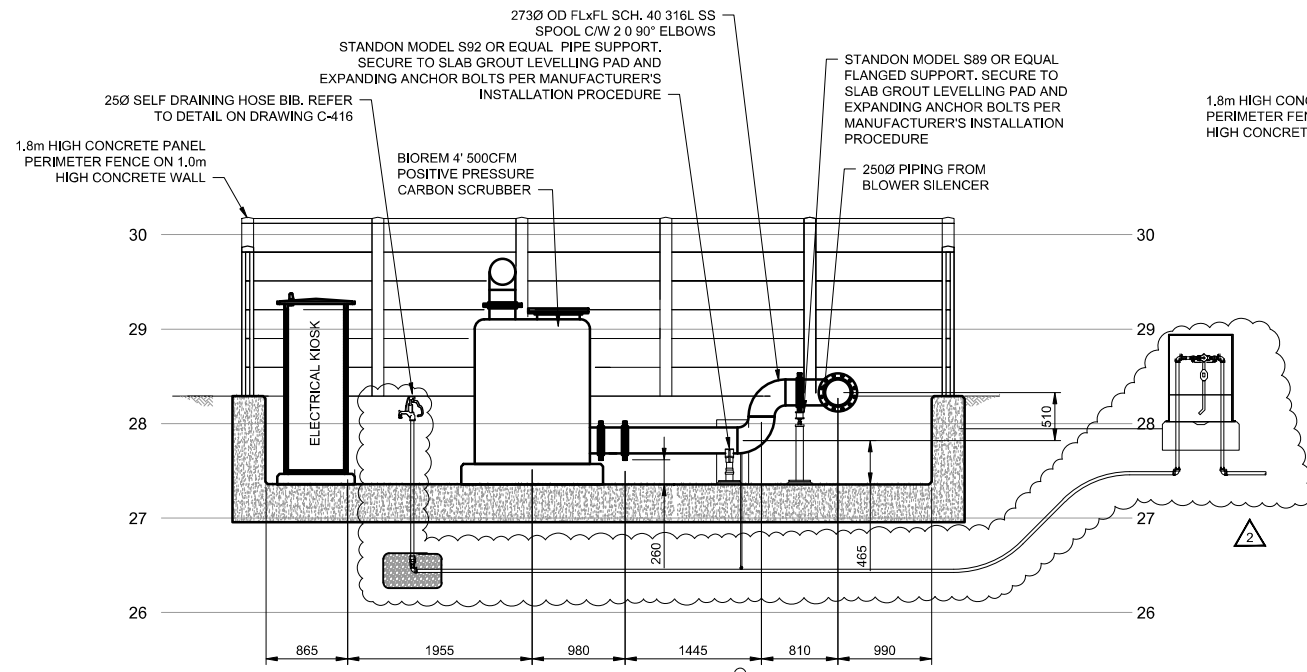


15-B | SECTION
FM-00-C-414 | Scale 1:50

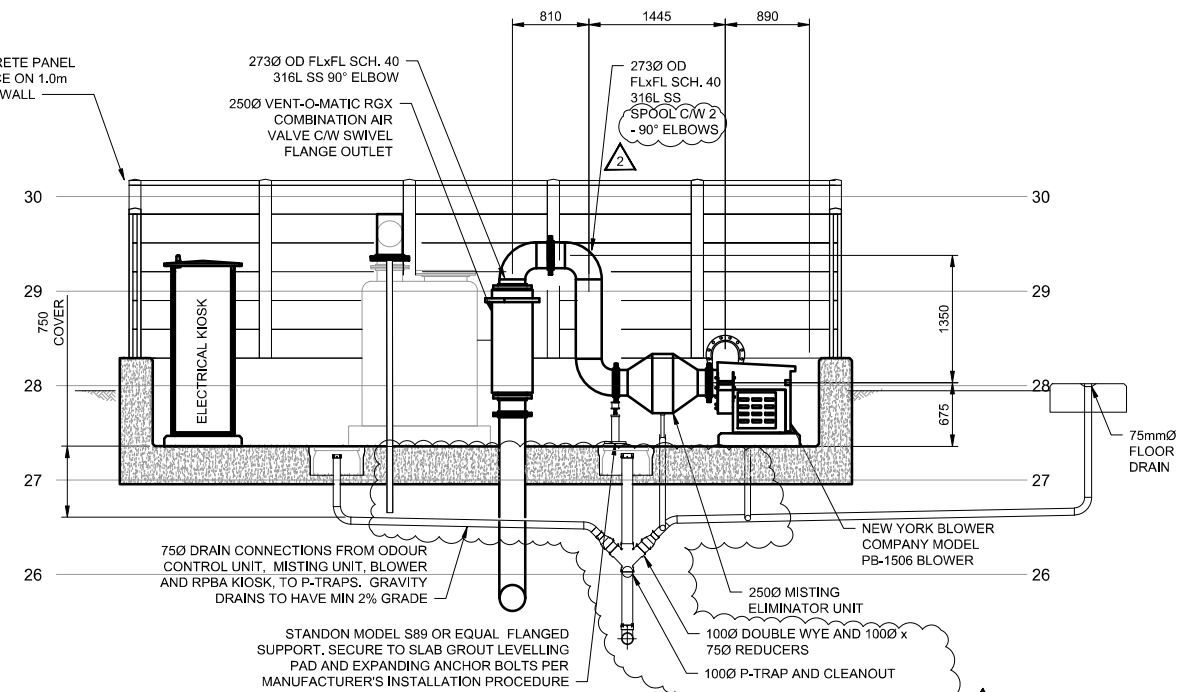

15-A | SECTION

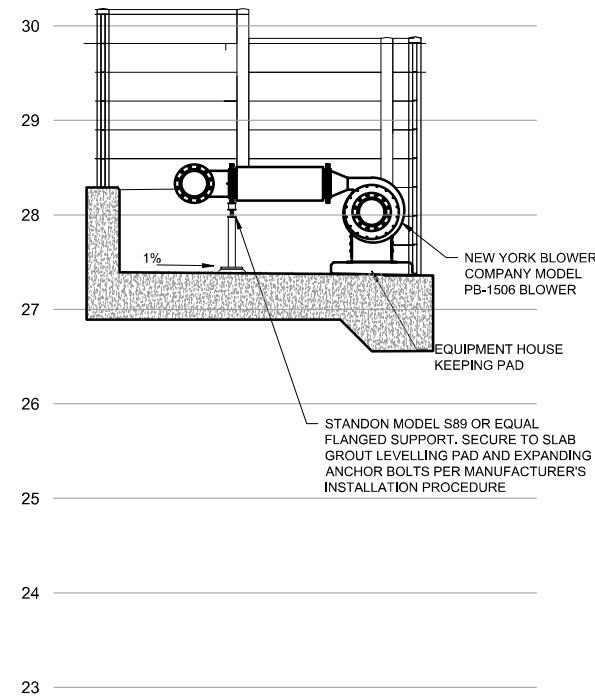

15-D | SECTION

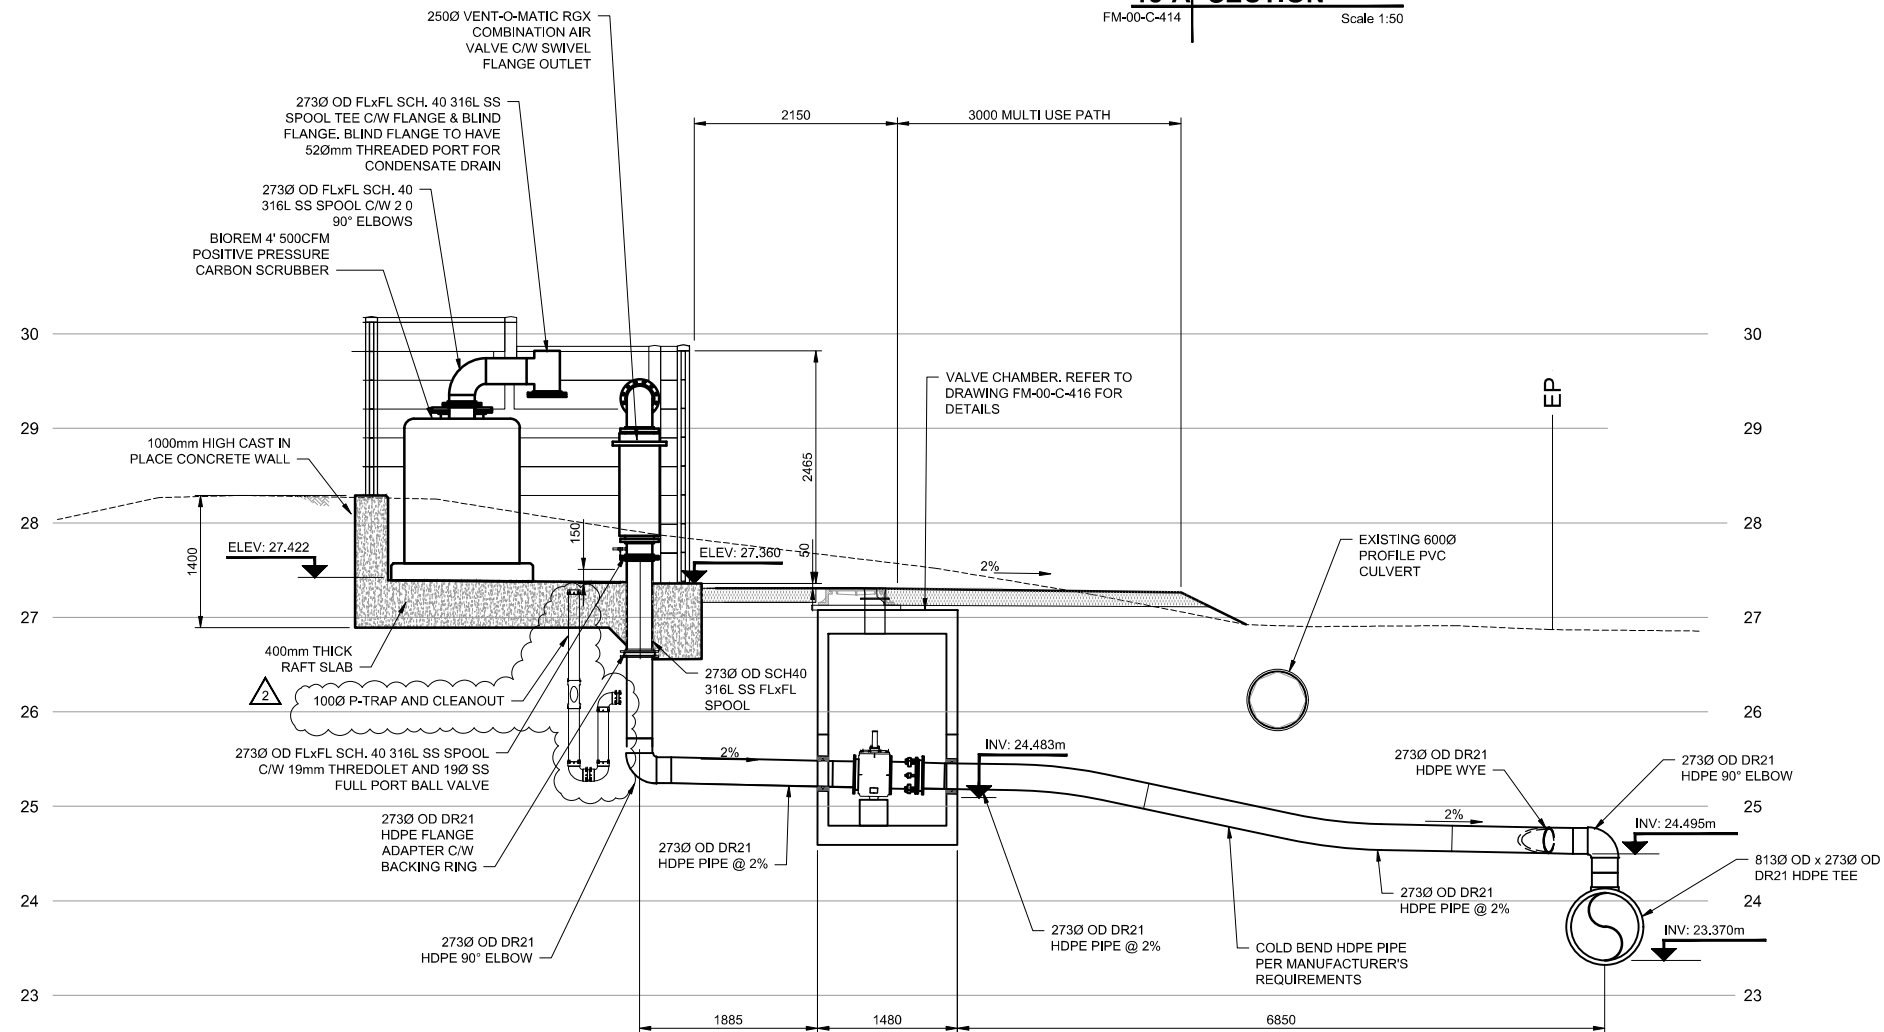

15-C SECTION
FM-00-C-414 Scale 1:50



PROJECT

COMOX VALLEY SEWER CONVEYANCE PROJECT

CLIENT

COMOX VALLEY
REGIONAL DISTRICT

770 Harmston Avenue
Courtenay BC V9N 0G8
250-334-6000 tel 250-334-4358 fax
www.comoxvalleyrd.ca



CONSULTANT


AECOM
300 - 48 QUARRY PARK BLVD SE
CALGARY, ALBERTA T2C 5P2
403.254.3301 tel 403.270.0399 fax
www.aecom.com

CONTRACTOR

NOTICE:
THE EXISTENCE, LOCATION AND ELEVATION OF UTILITIES AND/OR CONCEALED STRUCTURES AT THE PROJECT SITE ARE NOT GUARANTEED BY AECOM CANADA LTD.

THE CONTRACTOR IS RESPONSIBLE FOR DETERMINING THE EXISTENCE, LOCATION AND ELEVATION OF ALL SUCH UTILITIES AND/OR STRUCTURES AND IS RESPONSIBLE FOR NOTIFYING THE APPROPRIATE COMPANY, DEPARTMENT OR PERSON(S) OF ITS INTENTION TO CARRY OUT ITS OPERATIONS.

REGISTRATION

 

ISSUE/REVISION

2	2025-DEC-08	REVISED ISSUED FOR CONSTRUCTION
1	2025-AUG-08	ISSUED FOR CONSTRUCTION
I/R	DATE	DESCRIPTION

KEY PLAN

PROJECT NUMBER

60719424

SHEET TITLE

CIVIL

FORCEMAIN
DETAILS
LAZO HILL ODOR CONTROL 2 OF 3

SHEET NUMBER

FM-00-C-415