


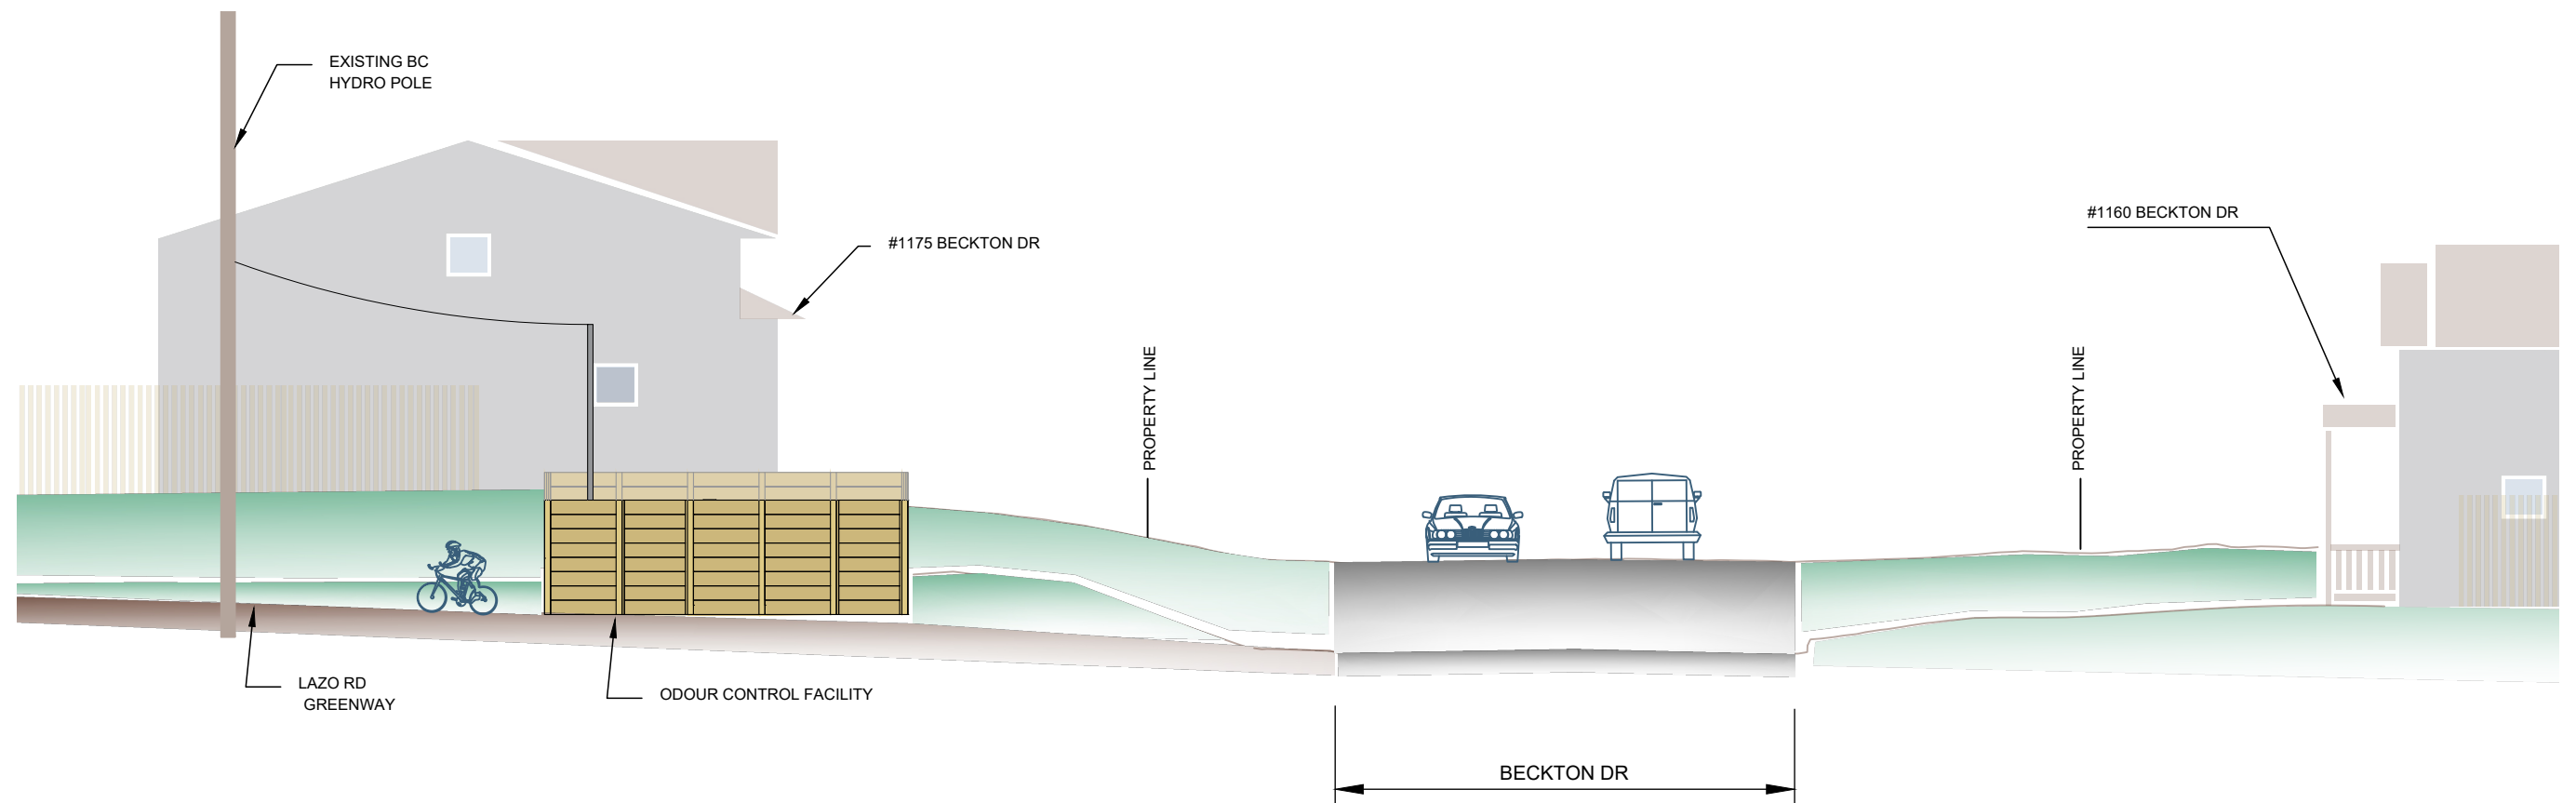

LAZO ROAD ELEVATION (LOOKING WEST)