


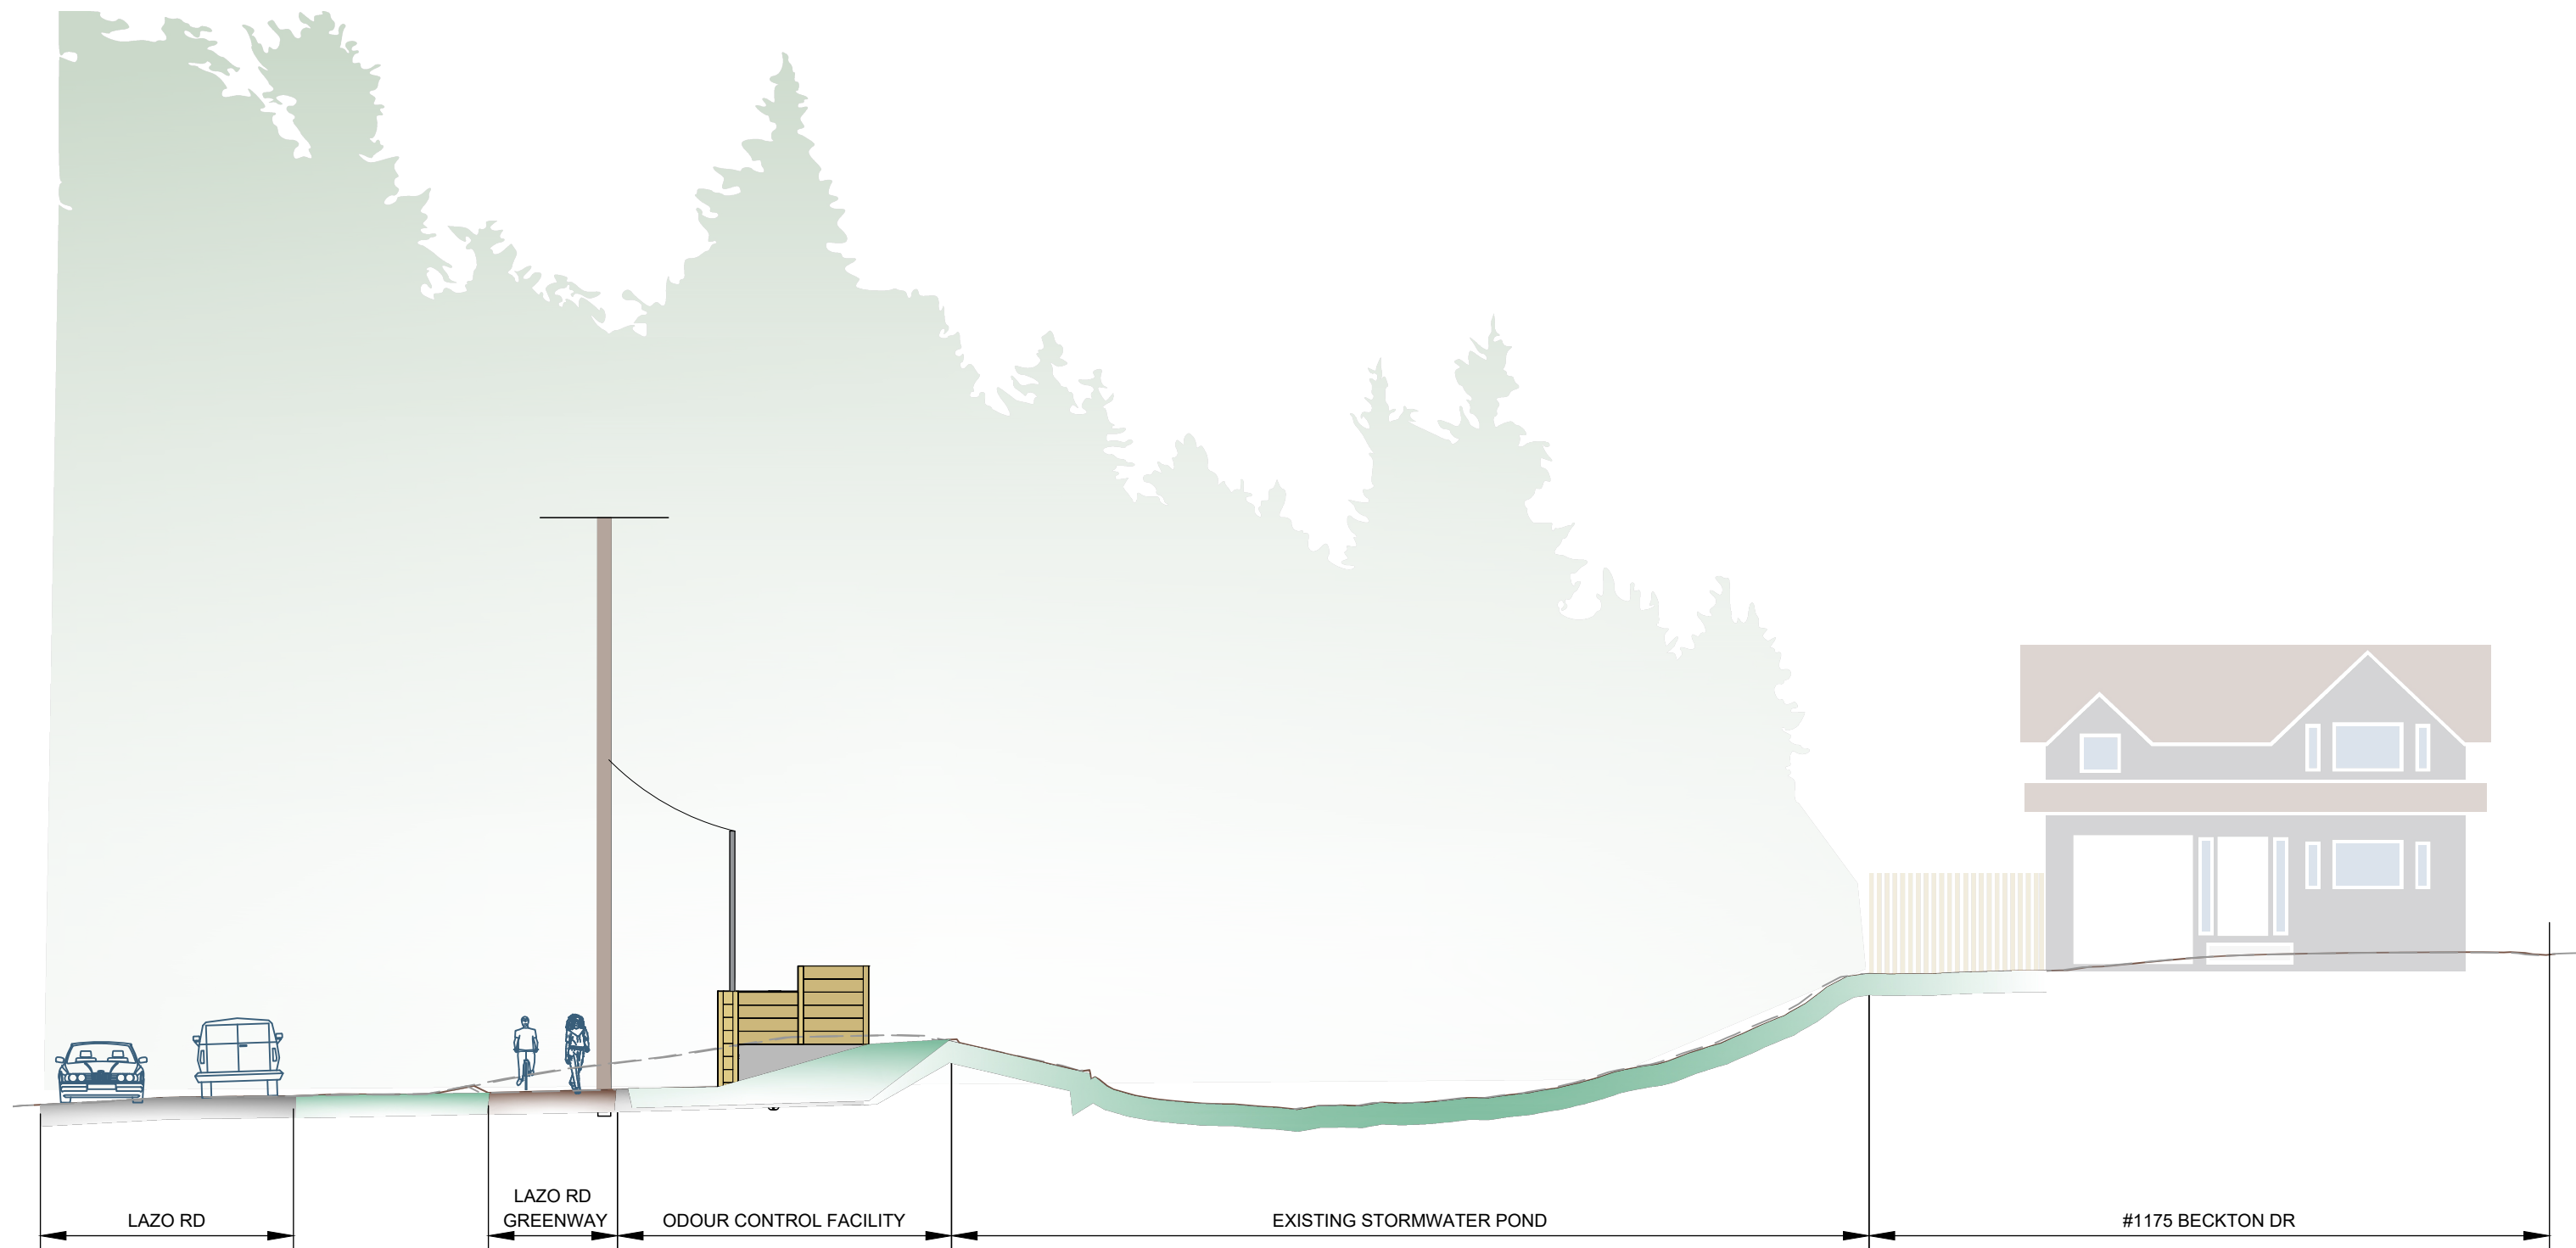

BECKTON DRIVE ELEVATION - VIEW FROM #1160 LAZO LOOKING SOUTH